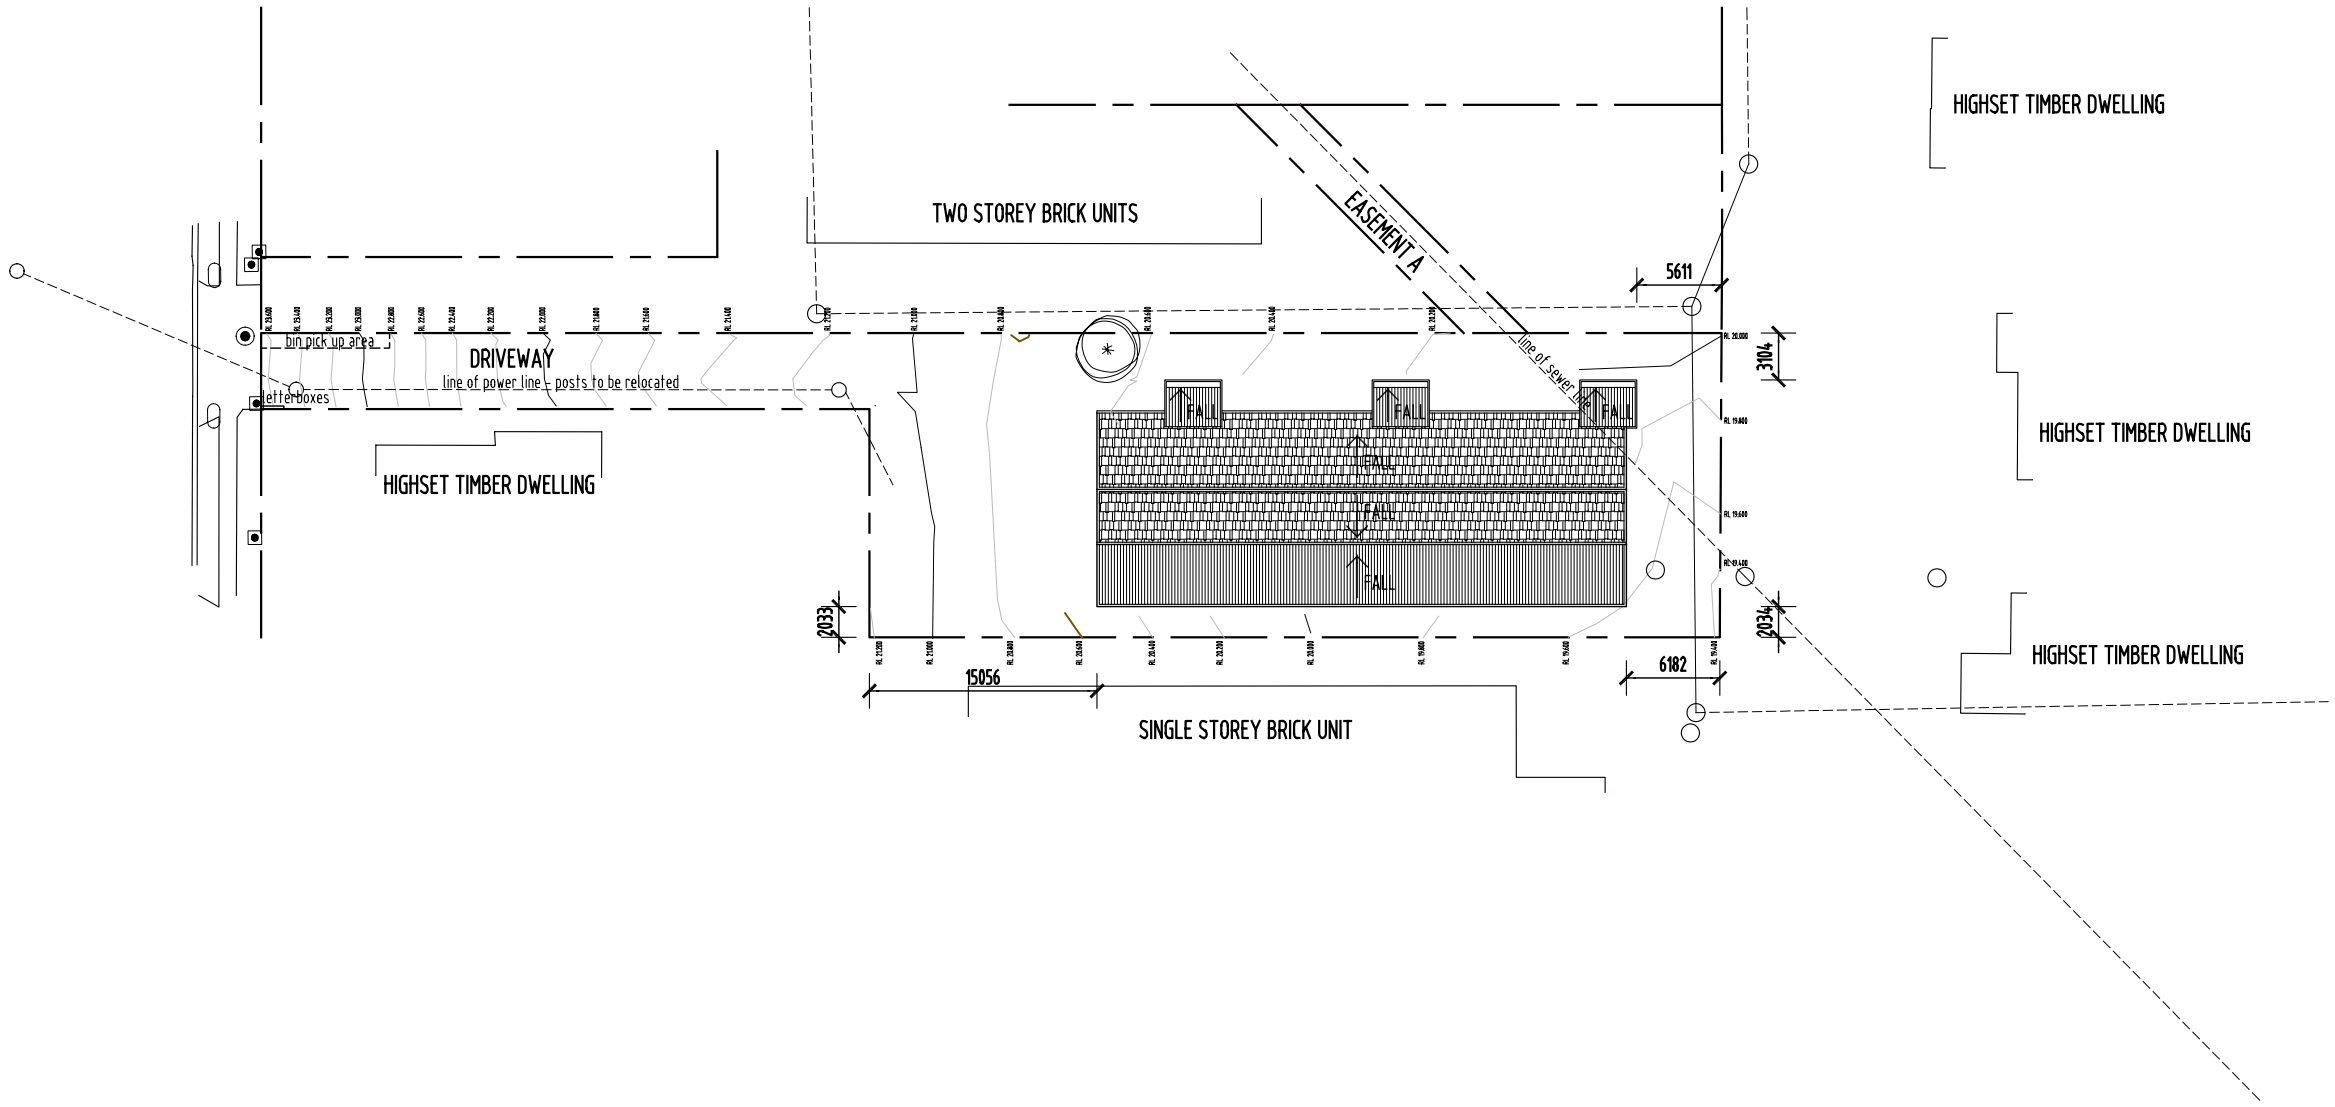

CHESTER ROAD UNITS
DEVELOPMENT APPLICATION

SITE/ROOF PLAN

07-058 | DA 001
revision: D
date: 5 February 2008
scale: 1:500